



PLAN VIEW

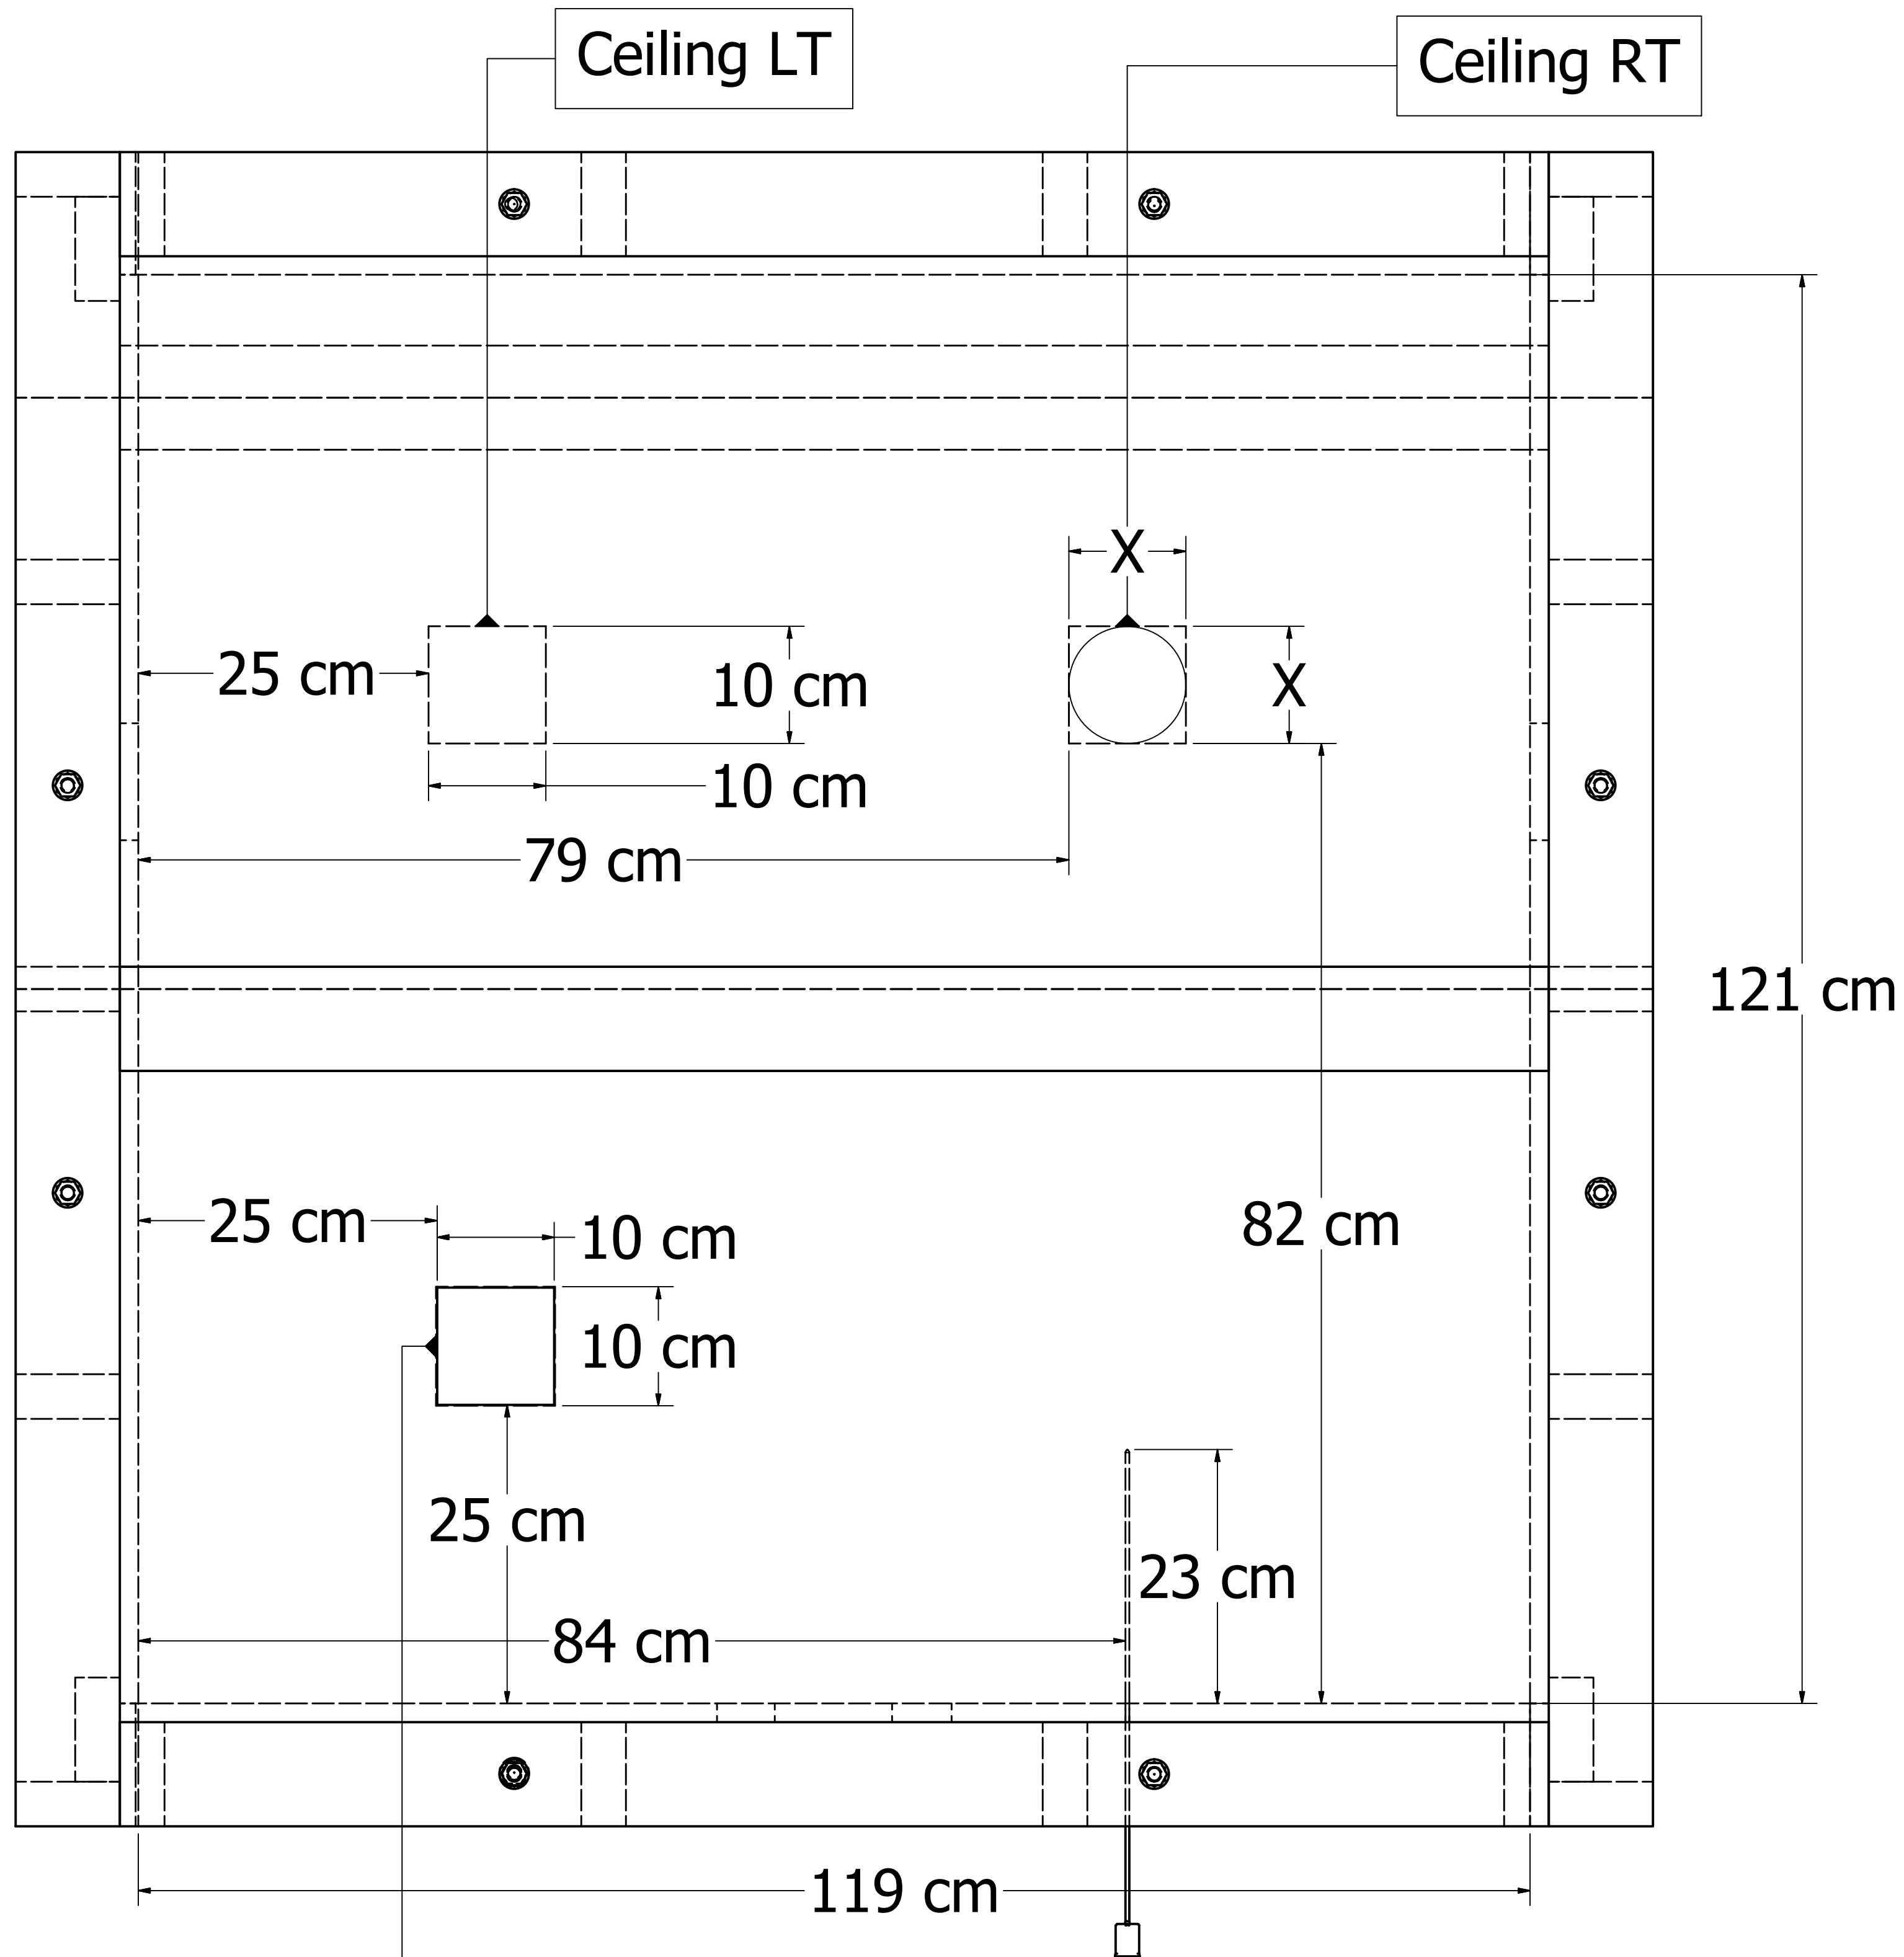

Indicates position of both burner
and 2nd floor ceiling vent

DETAIL C
SCALE 1/3

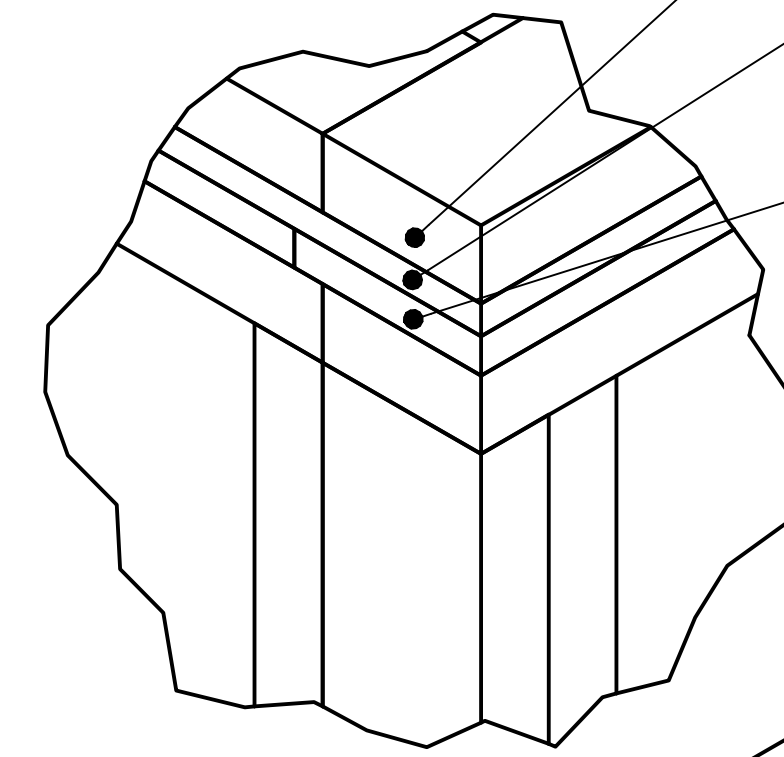

Wood Stud

5/8 in. Gypsum Board

1/2 in. K-Wool

