


PLAN VIEW

Left Ceiling Vent

Right Ceiling Vent

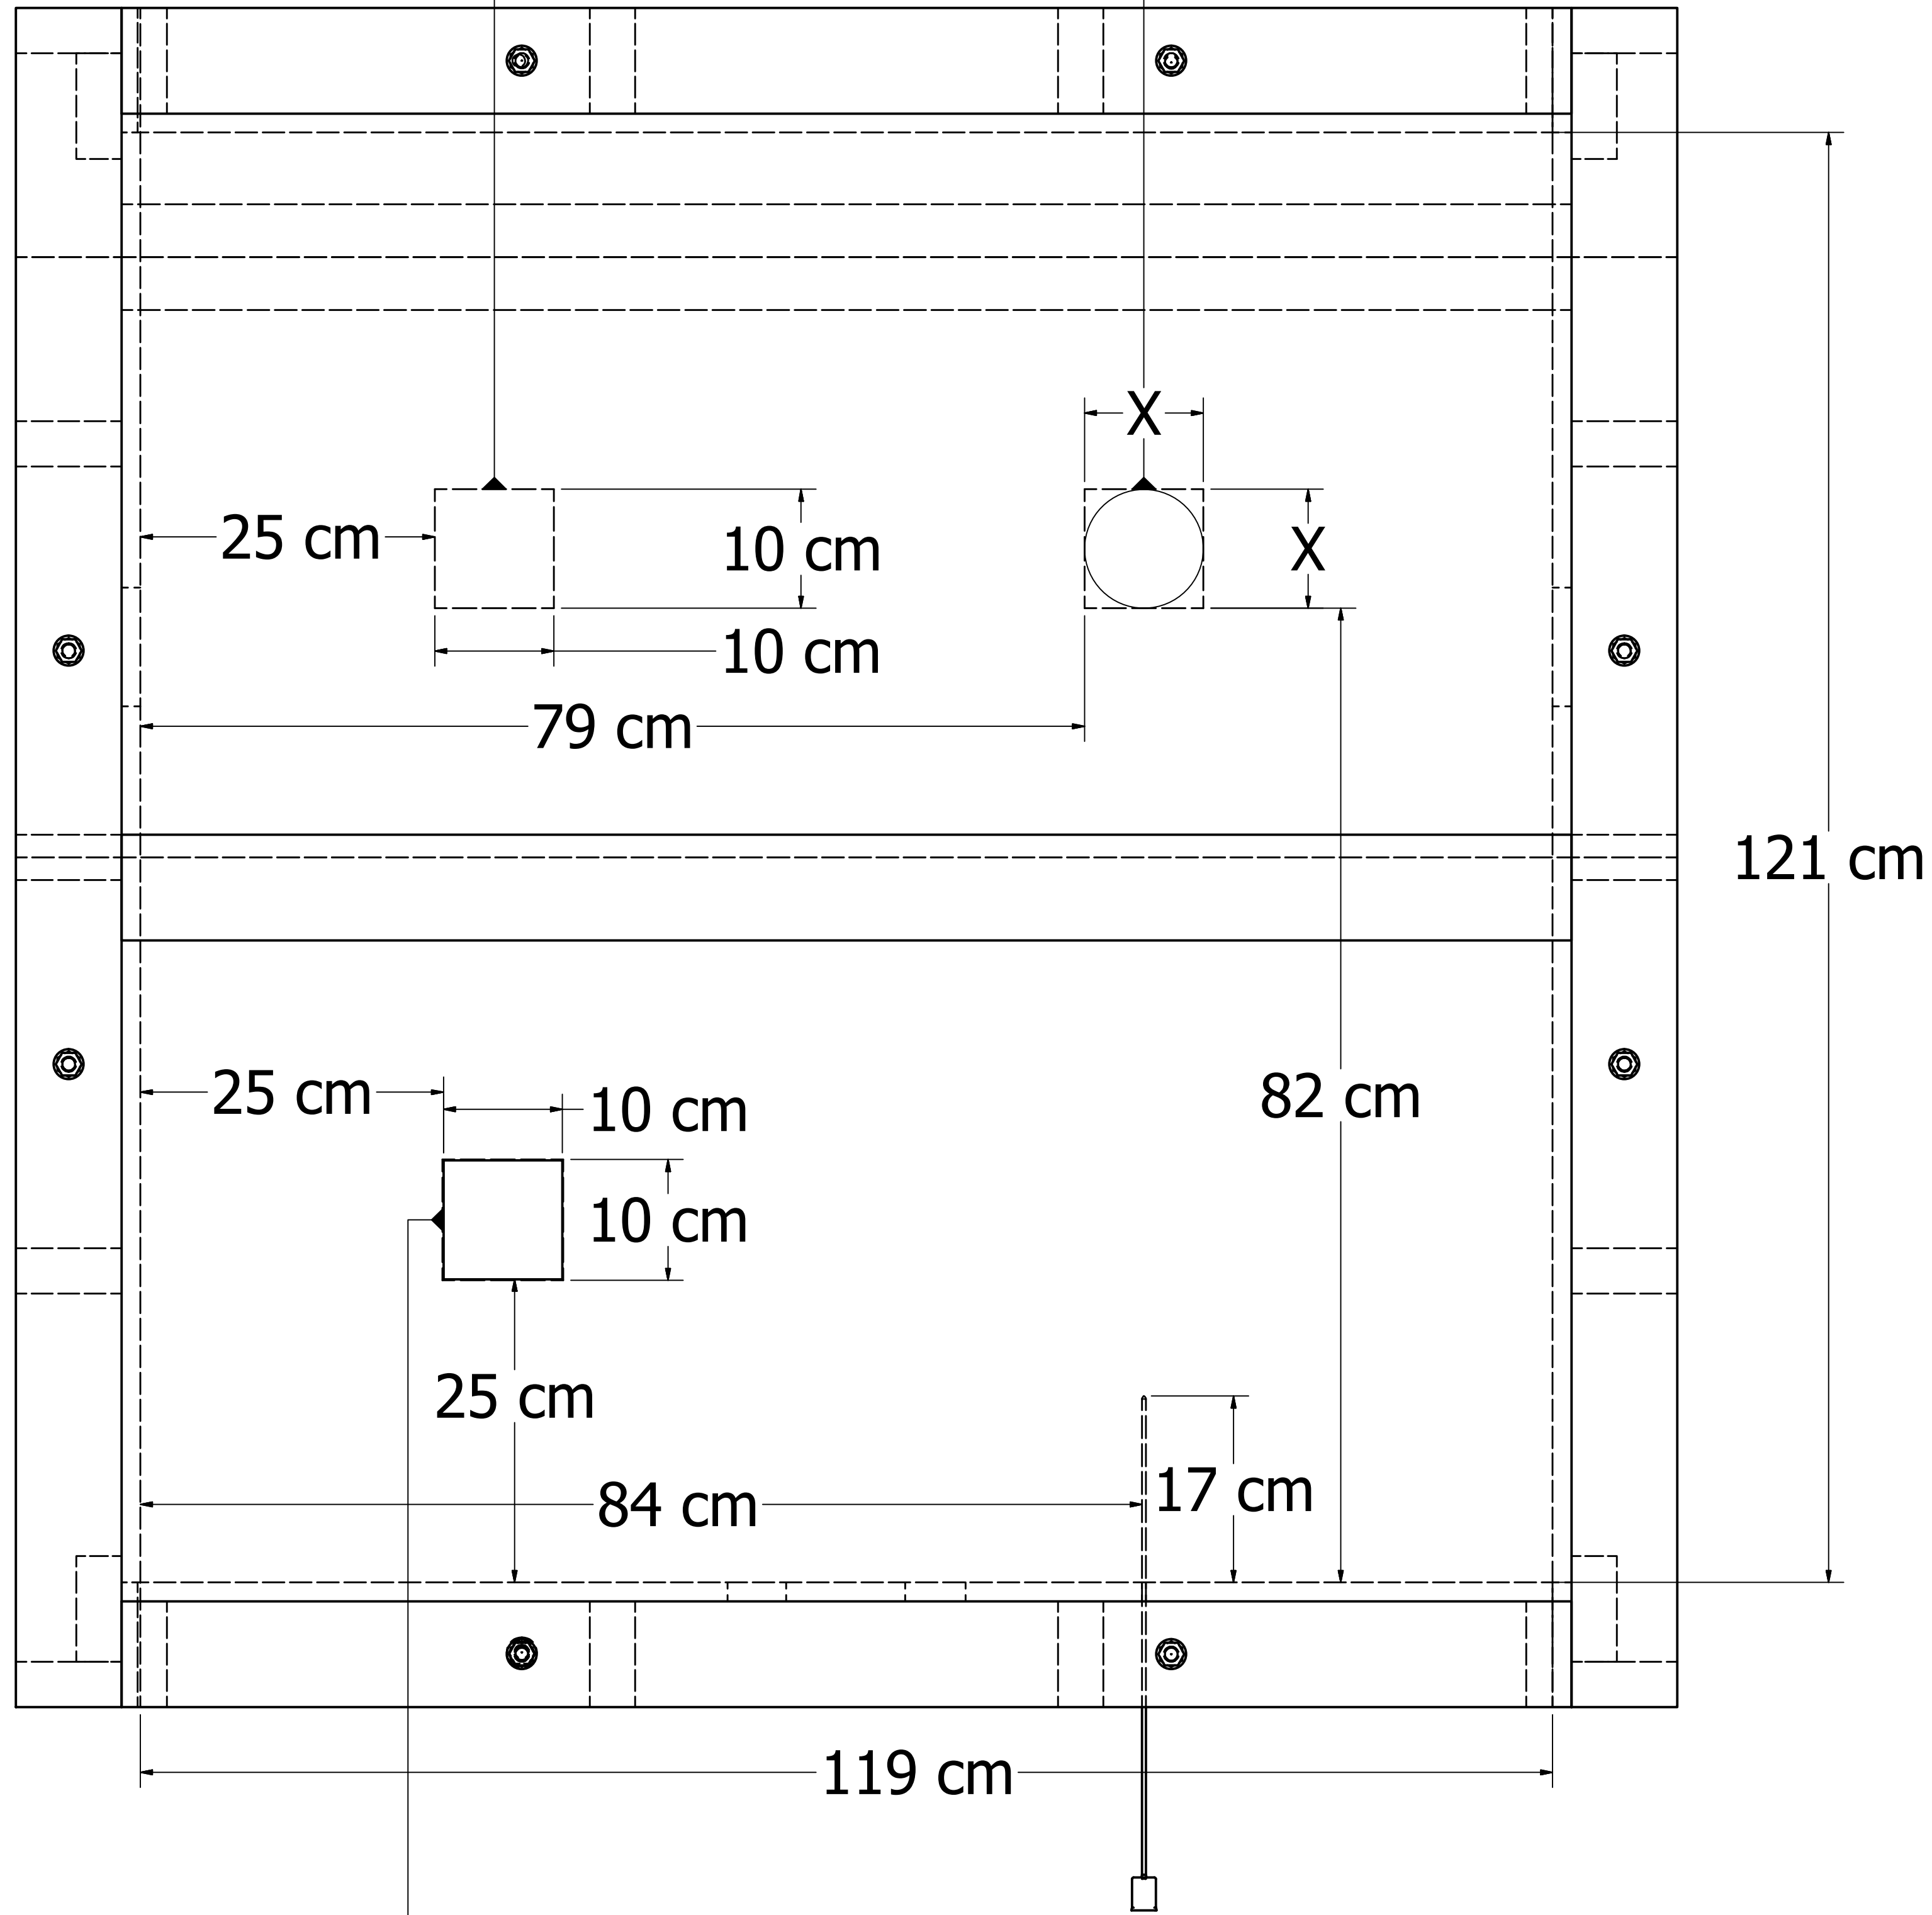

Indicates position of both burner
and 2nd floor ceiling vent

DETAIL C
SCALE 1/3

Wood Stud

$\frac{5}{8}$ in. Gypsum Board

$\frac{1}{2}$ in. K-Wool

